

ISSUED FOR CONSTRUCTION

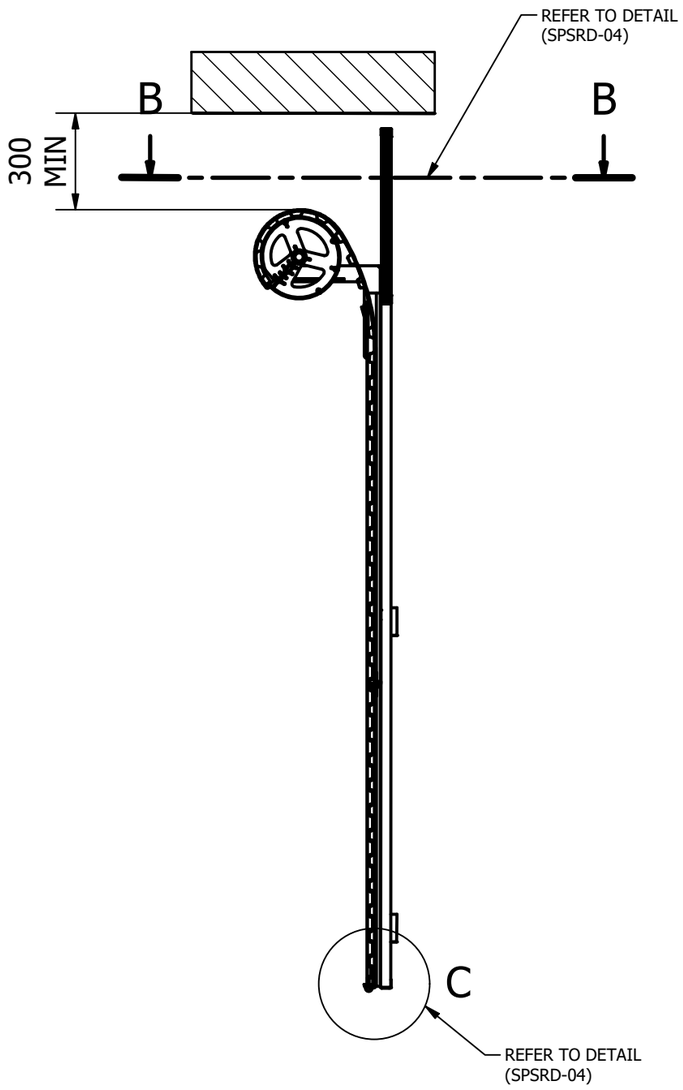

STANDARD ROLLER DOOR SECTION A-A

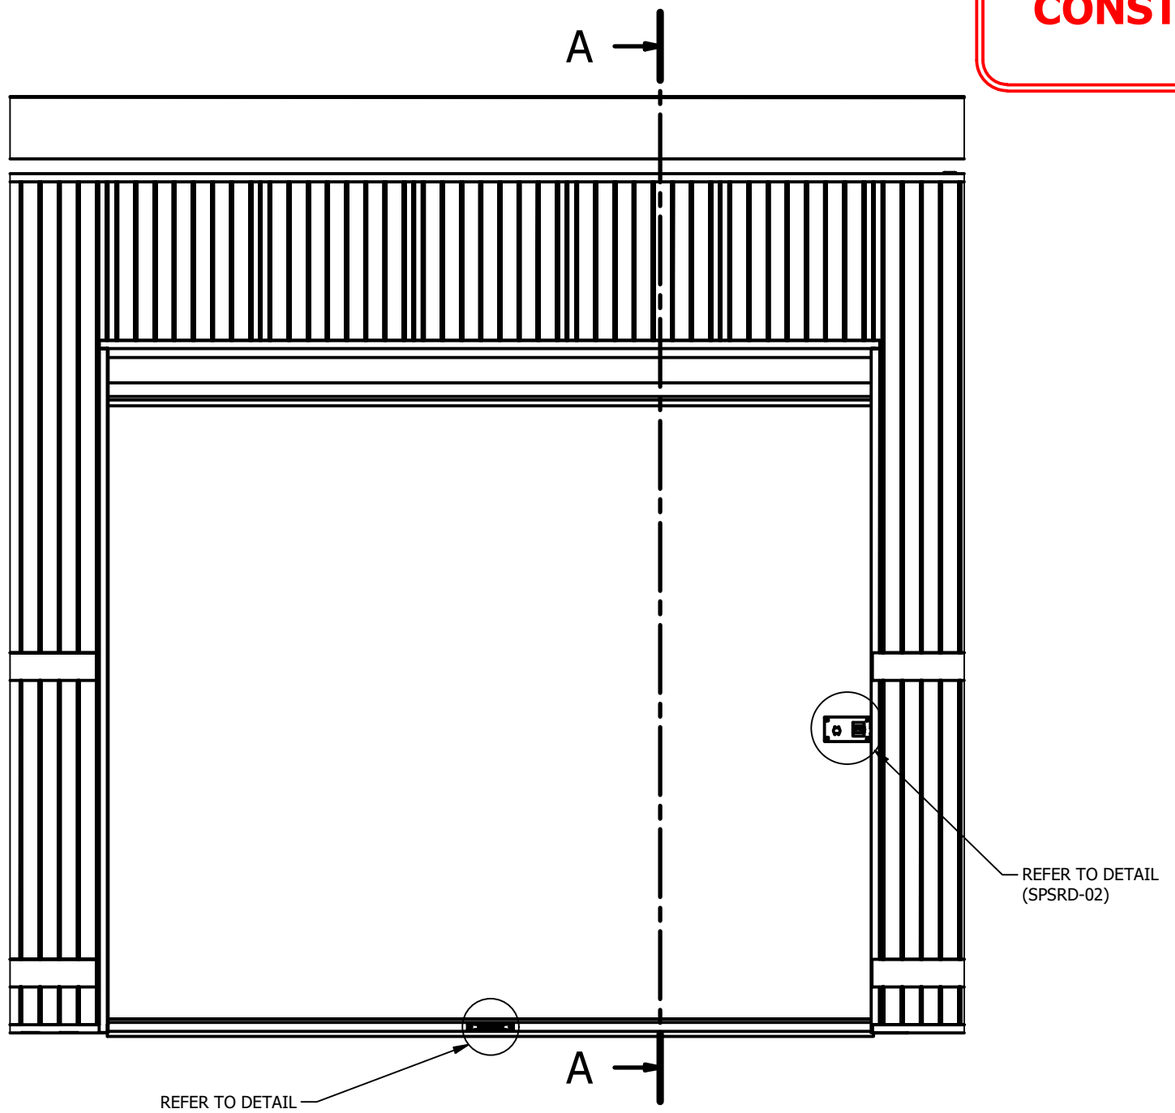

STANDARD ROLLER DOOR FRONT VIEW

REV	DATE	DESCRIPTION	BY	CHK	DM	PM
1	12/12/23	ISSUED FOR CONSTRUCTION	WC	GA	JL	CB
A	28/11/23	ISSUED FOR REVIEW	WC	GA	JL	CB

REVISION

MASS (kg)	N/A	
MATERIAL		
PRJ MGR	CB	
ENGINEER		
MANAGER	JL	
CHECKED BY	GA	12/12/23
DRAWN BY	WC	12/12/23

Storco.
298A Clergate Rd,
Orange, NSW, 2800
Ph: 02 6391 2800
Fax: 02 6360 3355
E: sales@storco.com.au
W: www.storco.com.au
ABN: 57 155 070 018

This drawing and the information shown hereon are the property of Innotec Building Systems P/L and may not be used for any purpose other than that for which the drawing was supplied. Any other use, copying or reproducing of all or part of this drawing is prohibited without the written consent of Innotec Building Systems P/L.

CLIENT: STORCO

ADDRESS:

LOGO:

TITLE: STANDARD PARTITION ROLLER DOOR ASSEMBLY FRONT VIEW AND SECTION

PROJECT No.: STANDARD

TYPE:

SHEET: 1 of 5

SCALE: NTS

SIZE: A3

DWG No.: SPSRD-01

REV.: 1